




1 BUILDING SECTION LOOKING NORTH
SCALE: 1/8" = 1'-0"

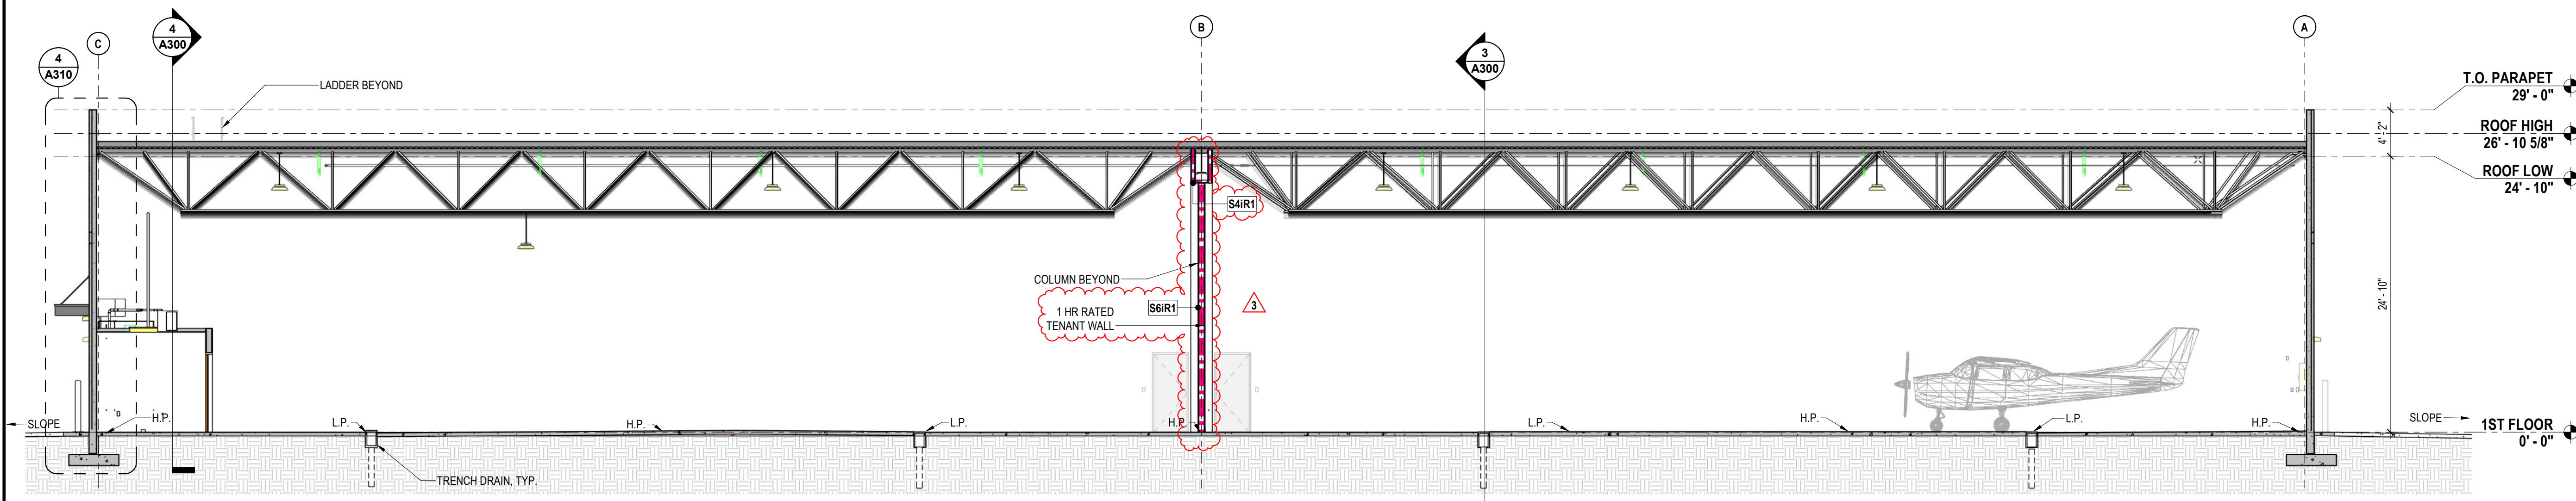


2 BUILDING SECTION LOOKING SOUTH
SCALE: 1/8" = 1'-0"

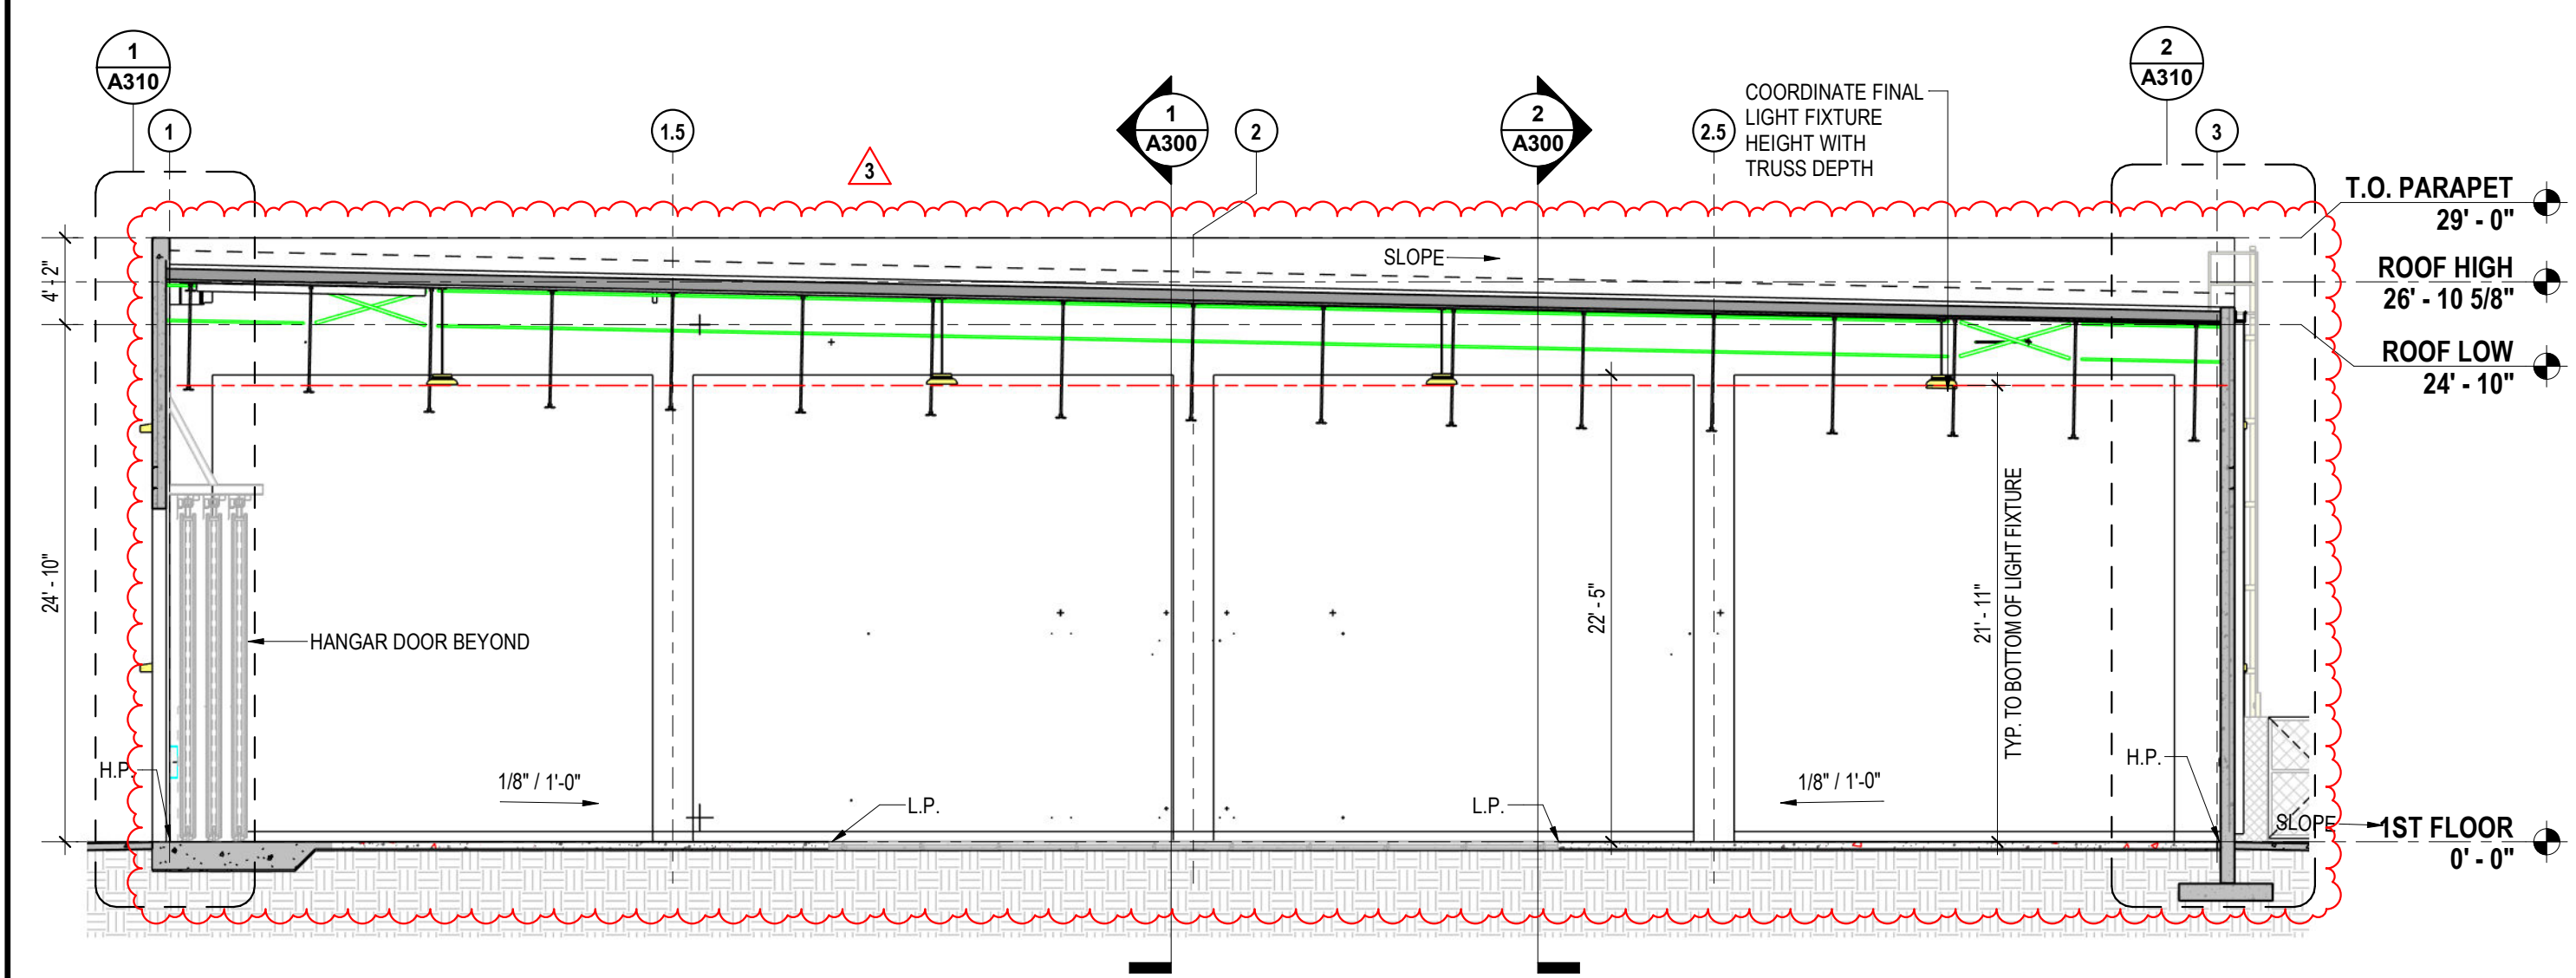

3 BUILDING SECTION LOOKING EAST
SCALE: 1/8" = 1'-0"

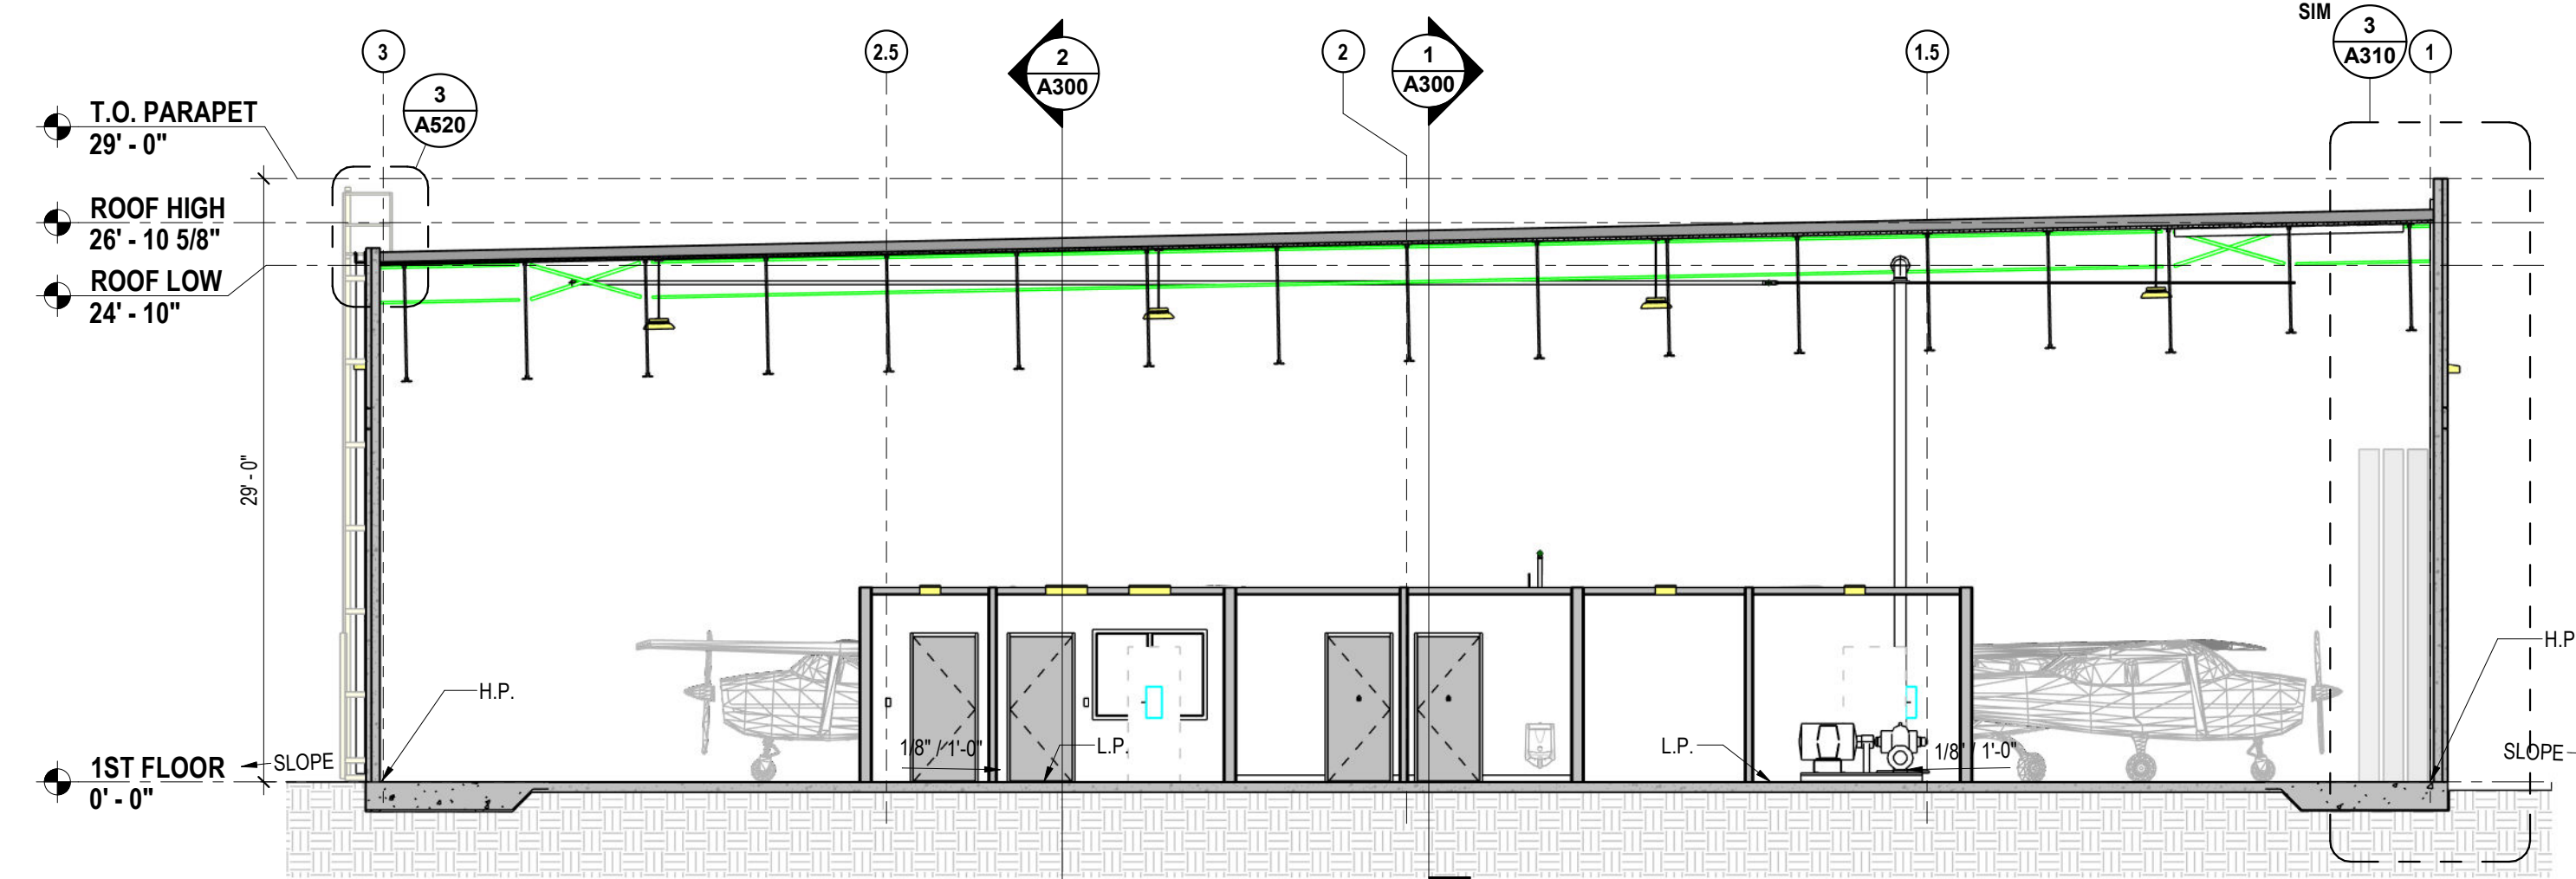

4 BUILDING SECTION LOOKING WEST
SCALE: 1/8" = 1'-0"

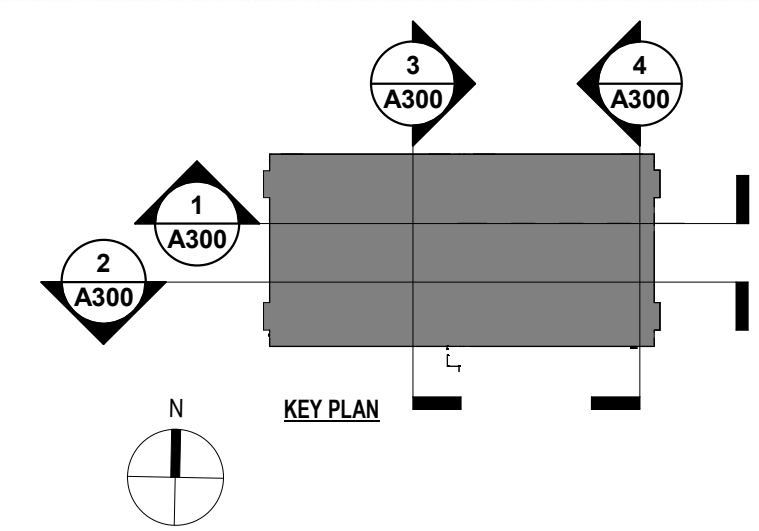

PQH GROUP

ARCHITECTURE-INTERIORS
DESIGN-BUILD SERVICES

4141 Southpoint Drive East
Jacksonville, Florida 32216
(904) 224-0001 www.pqh.com

STATE OF FLORIDA
FRANK W. RINGHOFF, AIA
REGISTERED ARCHITECT
AR0016446

DATE: 01/22/2024
JOB NO.: 21054

DEV 2023 -047

MARK	REVISION DATE	DESCRIPTION
3	08/16/2024	REVISION #1 - TENANT WALL
2	06/10/2024	AS/42
1	02/13/2024	ADDENDUM #2

ERAU HANGARS

CICI AND HYATT BROWN CENTER FOR
AEROSPACE TECHNOLOGY

AVIATION CENTER PARKWAY
DAYTONA BEACH, FL

PERMIT SUBMITTAL

BUILDING SECTION

SHEET ID:

A300